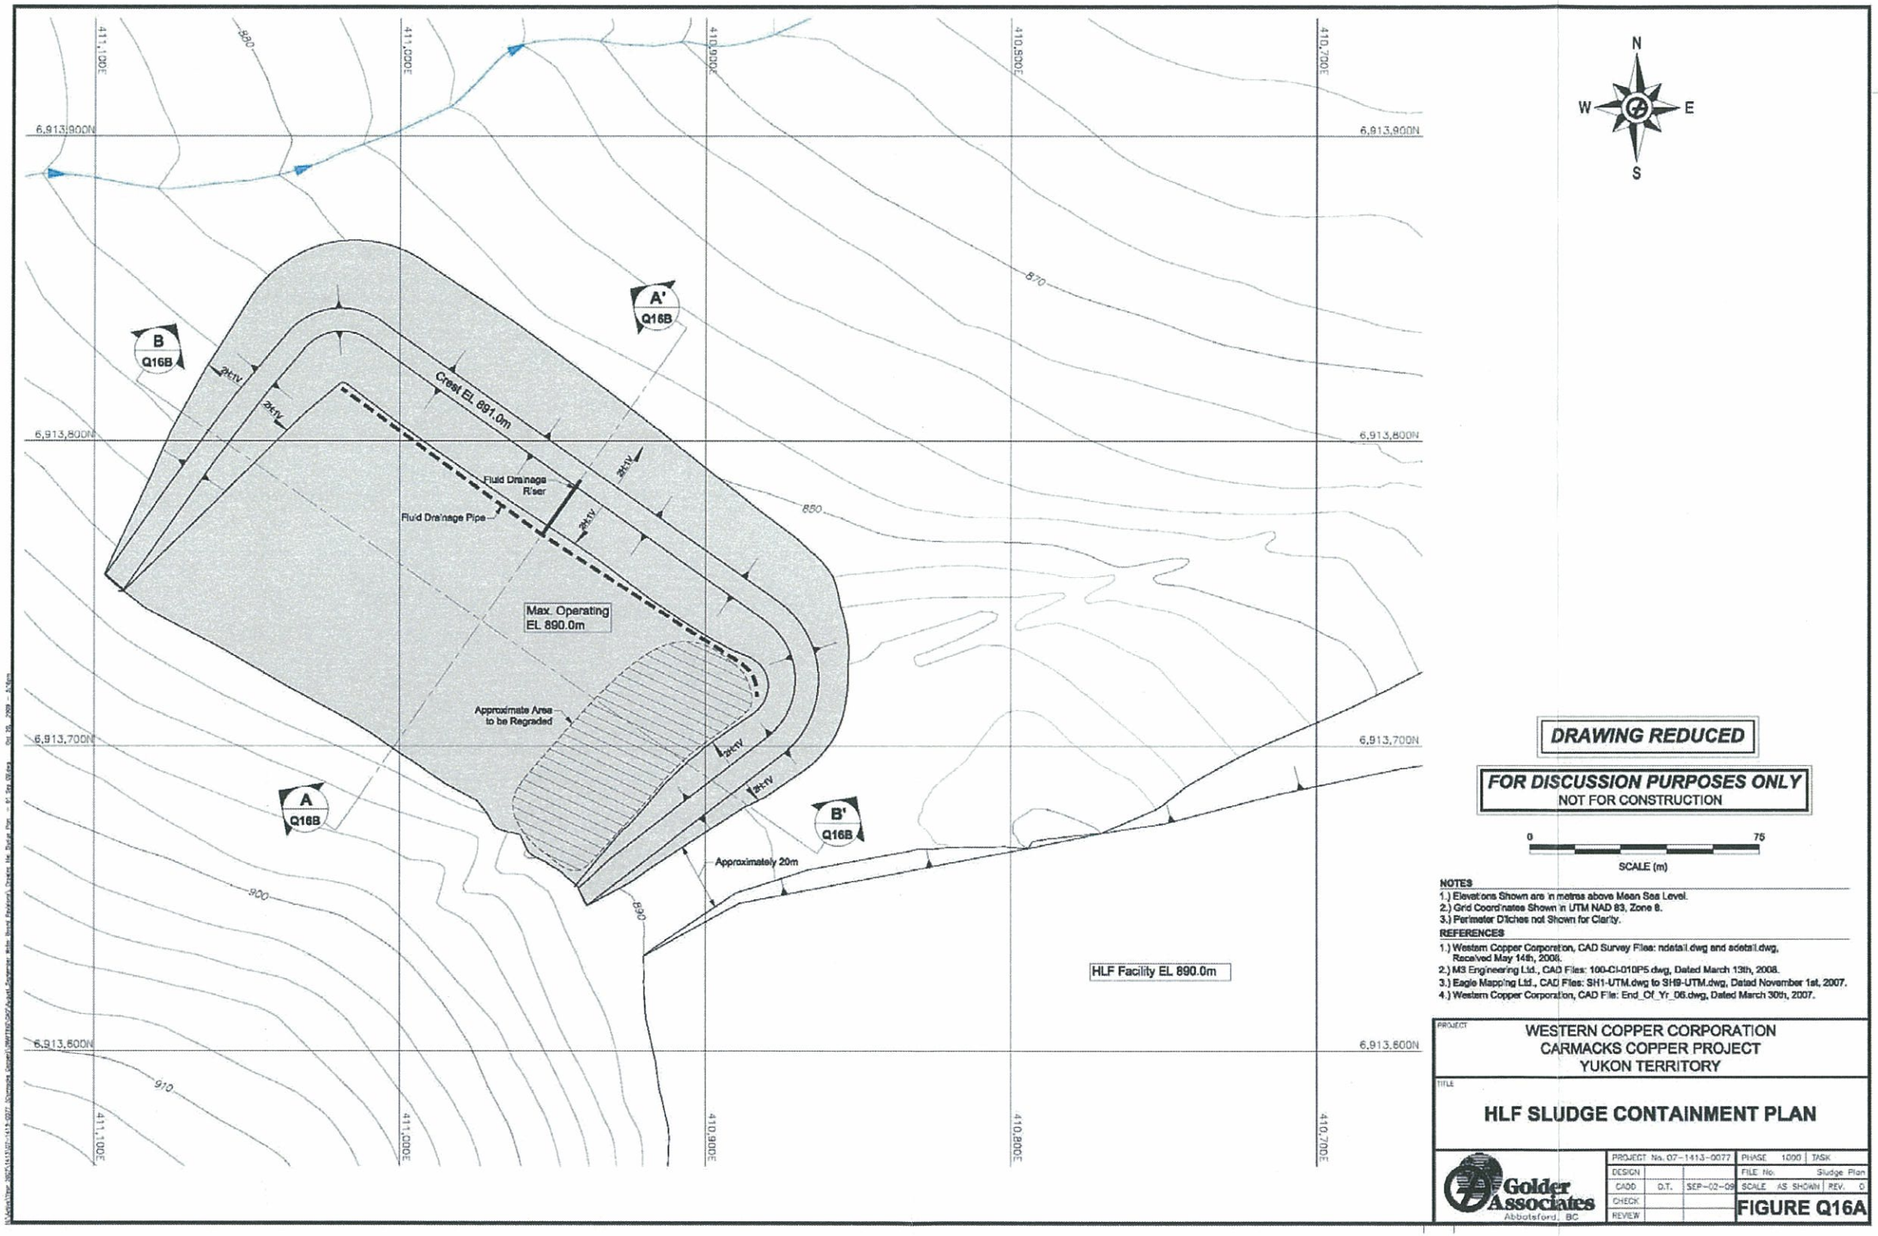

YWB
-10- 29 2009
QZ08-084

Figure 3-13 HLF Sludge Containment Plan